Elevations scale 1-100

East Elevation

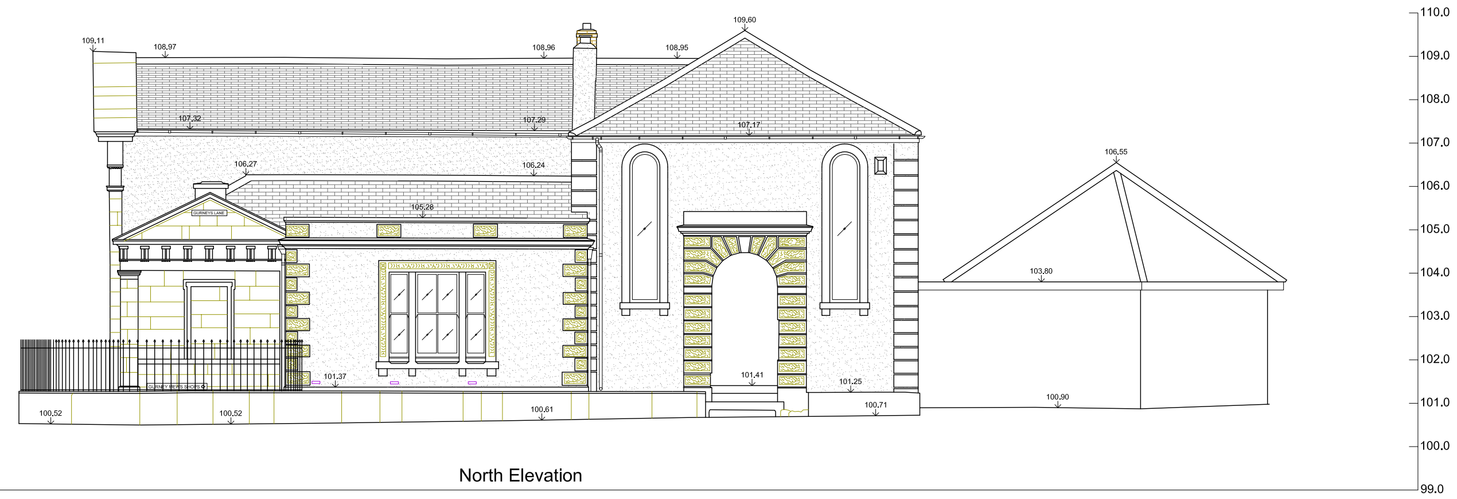

North Elevation

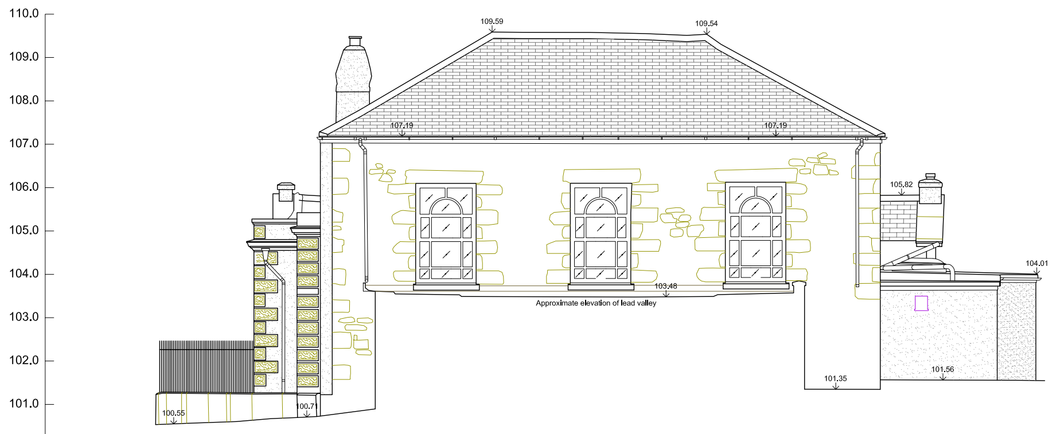

West Elevation

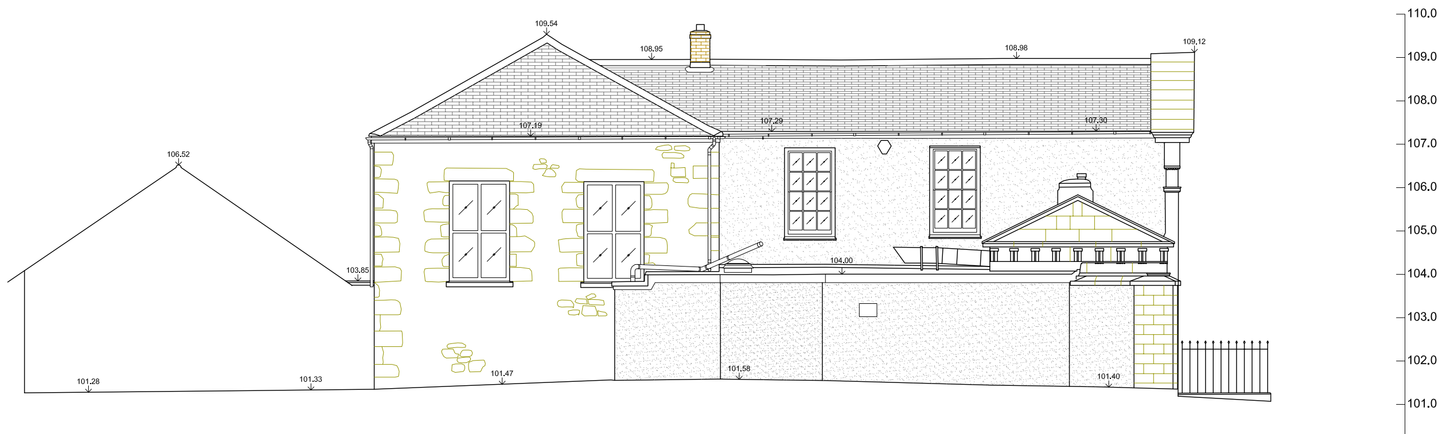

South Elevation

Sections scale 1-100

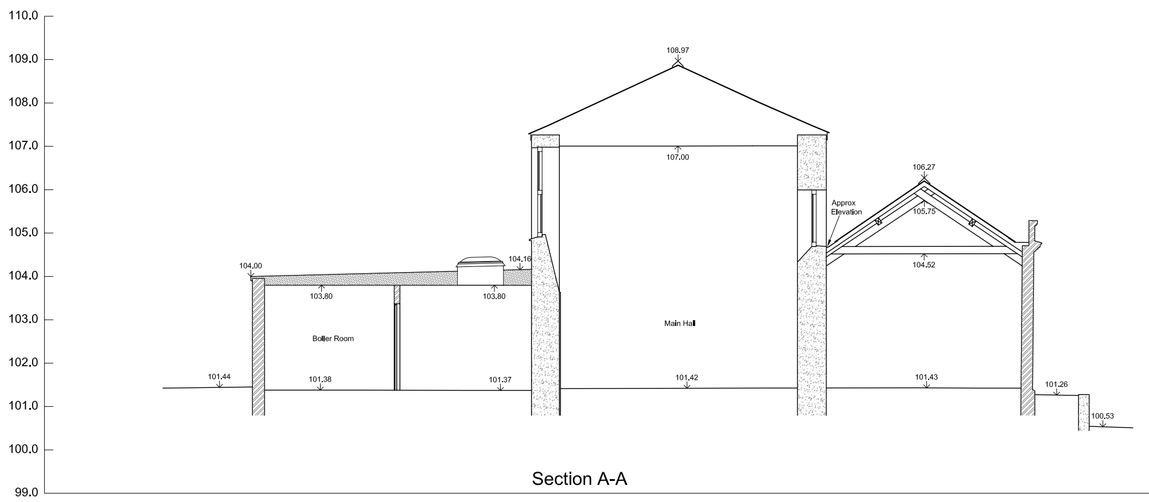

Section A-A

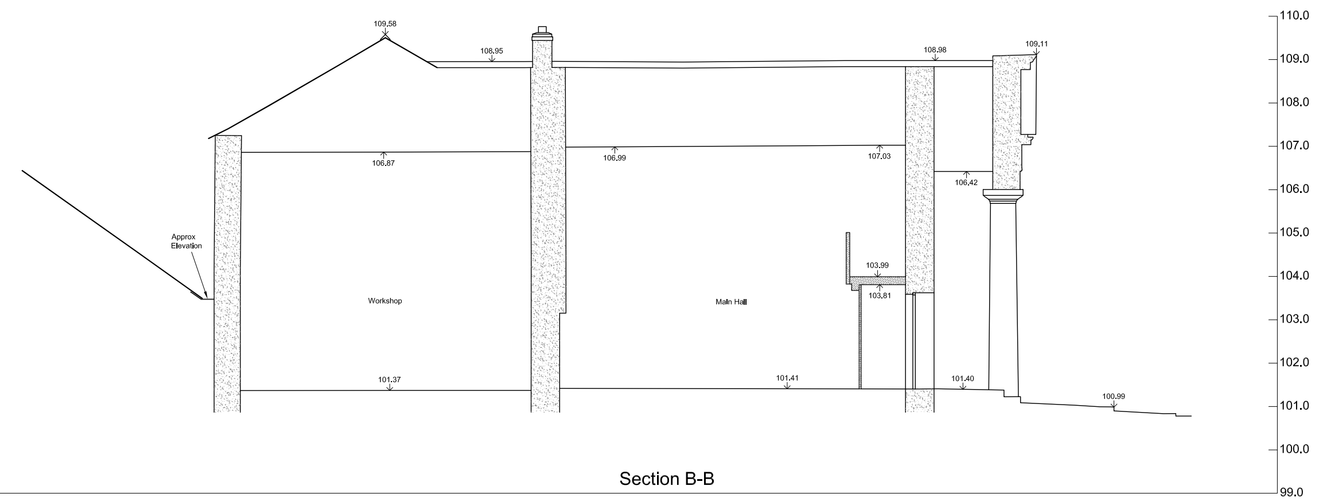

Section B-B

Notes

1. Survey set to OS national grid and level datum
   Datum ETRS89
   Projection OSTN15
   Geoid OSGM15
   Scale Factor applied to ground measurements 1,0
2. Dimensions and elevations in metres.
3. Boundary features shown on this plan may not delineate legal boundaries.
4. While every effort has been made to survey all areas of the site, no responsibility can be accepted for errors and ommissions caused by detail being obscured or not accessable at the time of the survey.

KEY

CV	Cover Level
CL	Ceiling Level
CWT	Cold Water Tank
EP	Electric Pole
EM	Electricity Meter
FH	Fire Hydrant
FL	Floor Level
FC	Floor Ceiling Distance
FP	Fireplace
G	Gully
Gas	Gas cover
HWT	Hot Water Tank
IV	Invert Level
L	Light Fitting
LP	Lighting Pole
MH	Manhole
PO	Timber Post
R	Radiator
RE	Rodding Eye
RWP	Rainwater Pipe
SP	Sign Pole
SV	Sluice valve cover
SVP	Soil Vent Pipe
ToB	Top of Bank
ToF	Top of Fence
ToH	Top of Hedge
ToT	Top of Tree
ToW	Top of Wall
TP	Telegraph Pole
V	Vent
VWP	Vented Waste Pipe
WL	Water Level
WM / SC	Water meter / stop cock

Hedge / Vegetation

Tree Canopy

Building Eaves

Open sided building

Top / Bottom embankment

Post & rail fence (timber)
Chickenwire fence
Chainlink fence
Picket fence
Post & wire fence
Security fence
Timber panel fence

Overhead Electricity
Overhead Telephone

Survey Station / Benchmark

Tree Deciduous or Evergreen & Trunk diameter

Tree Fir / Pine & Trunk diameter

Shrub / bush

Embankment

Stone / Cob Wall

Block / Brick Wall

Stud or Lathe Wall

Issue	Description	Drawn	Chkd	Date
01	First Issue	JP		29-10-21

Client
Create CIC

Project
Donald Thomas Centre
19 Chapel Street
Camborne
TR14 8EG

Title
Measured Survey
Elevations & Sections

PRESTON ENGINEERING SURVEY
Site Engineering Land Surveying Measured Building Surveys
Trelydia House Lewannick Launceston
Cornwall PL15 7QD
Tel: 01566 782 149
Mob: 07791 889 823
email: prestonengsurv@yahoo.co.uk
web: www.prestonengsurv.co.uk

Scale (A1)	Date	Datum
1-100	29-10-21	OSGB

Job Code	Drawing No.	Issue
1251	0002	1st